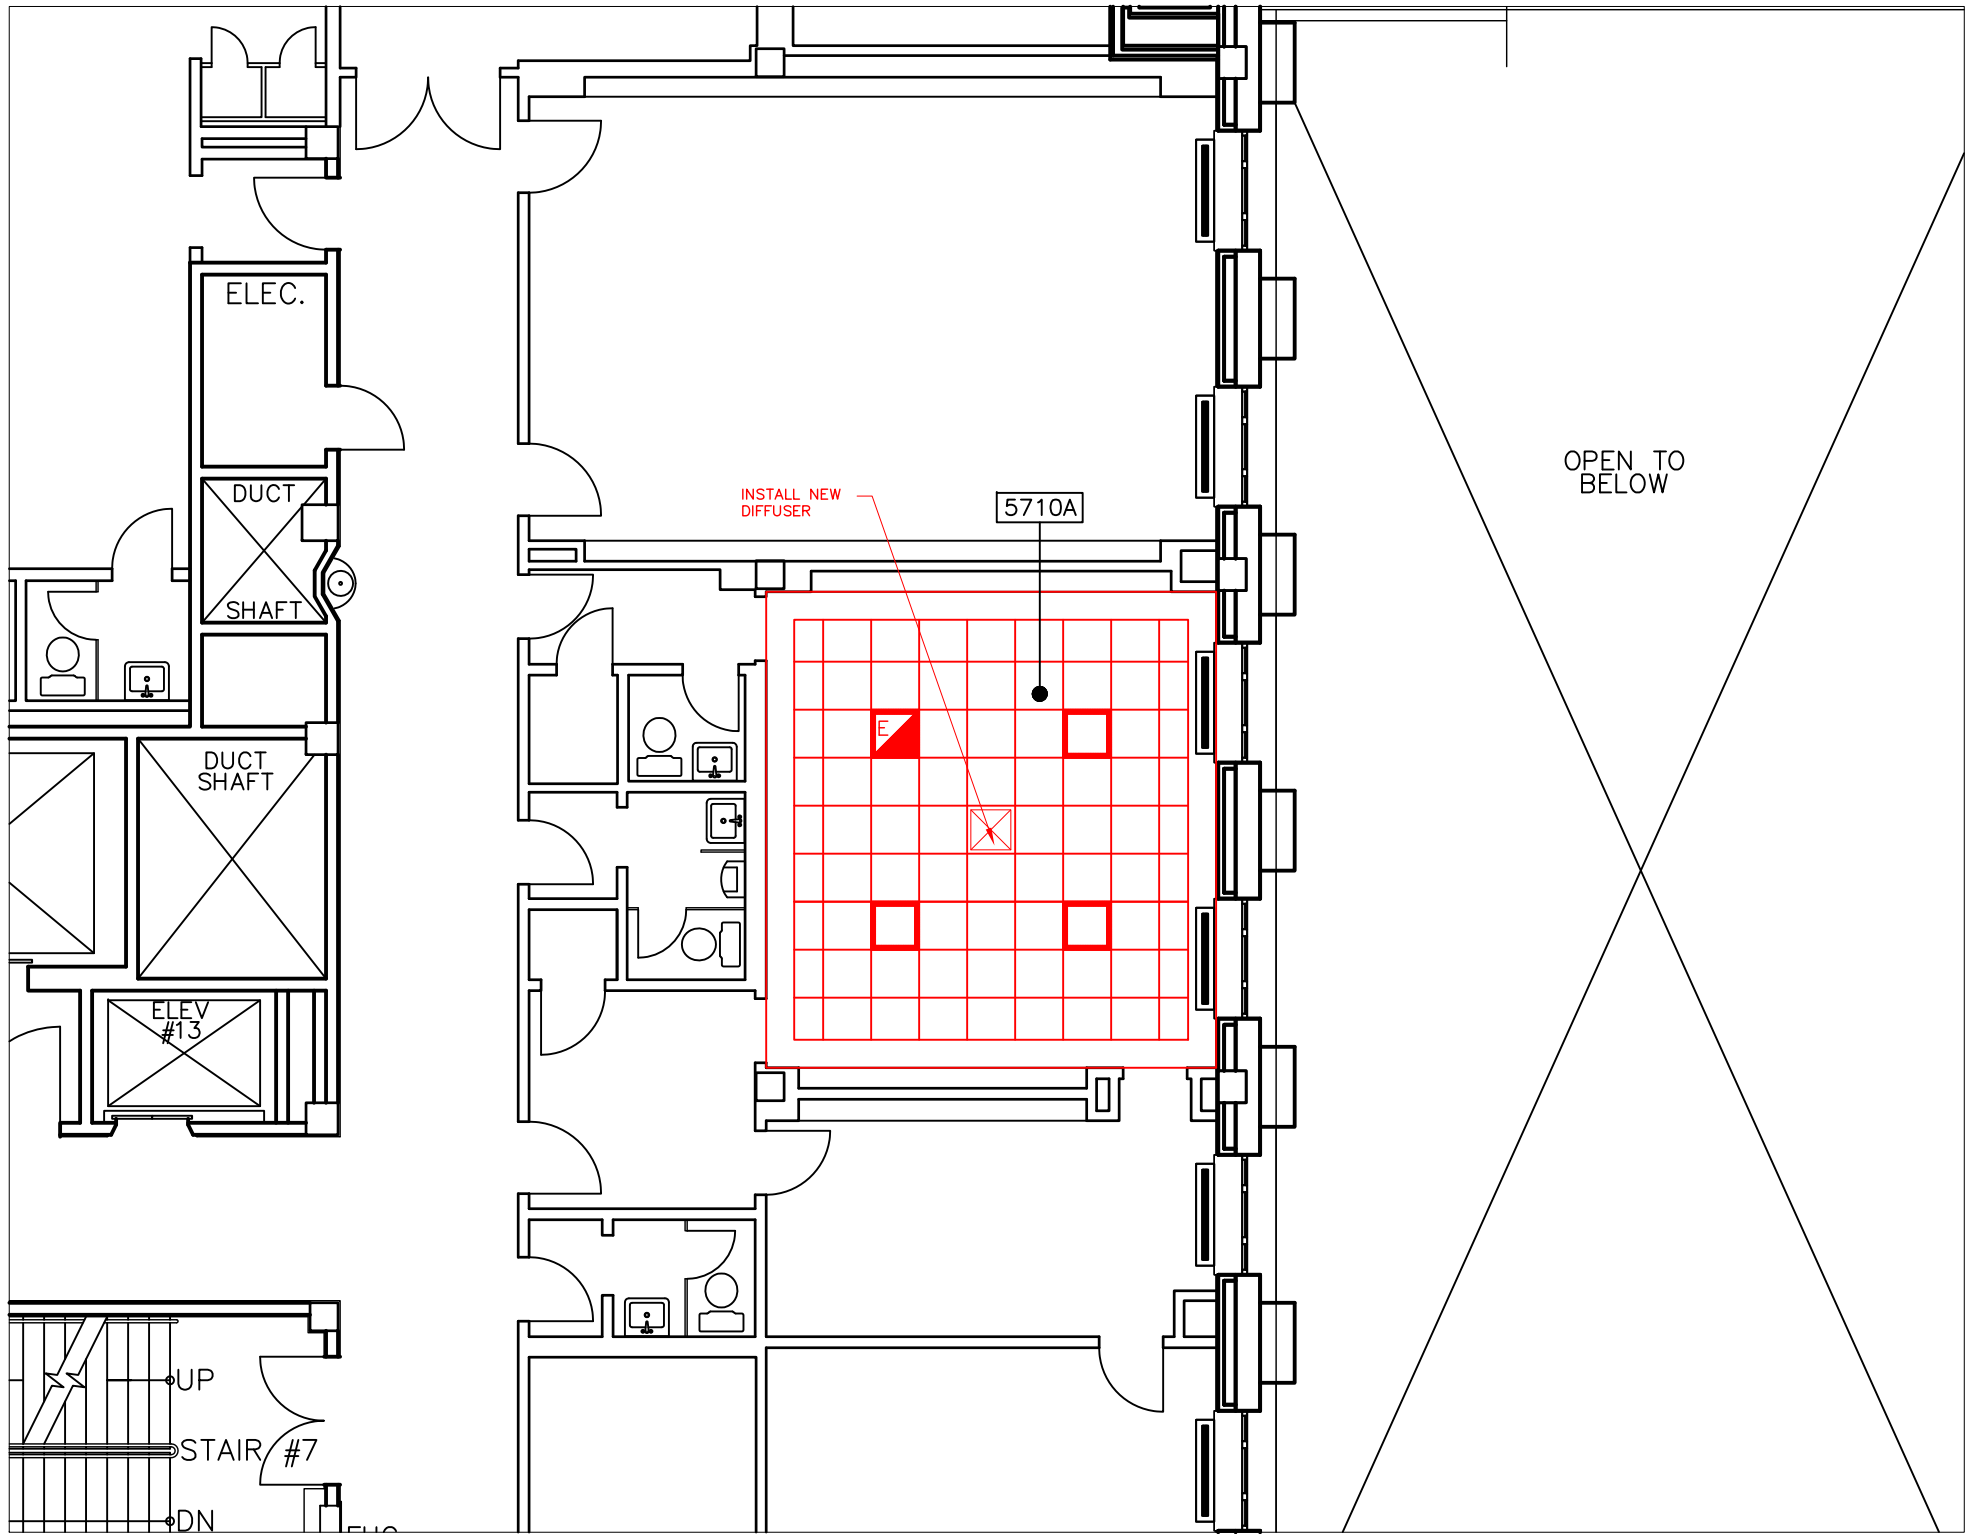

NEW WORK LEGEND

(S)	SPEAKER
E	EMERGENCY LIGHT FIXTURE
	2'X2' LIGHT FIXTURE
	DIFFUSER
	6" X 48" CORELITE LIGHTFIXTURE

4

ROOM 5710A: REFLECTED CEILING PLAN

DATE: 6.5.14

SCALE: 1/8"=1'-0"